CODEMARK™
CM70012

ASPHALTECH WATERPROOFING

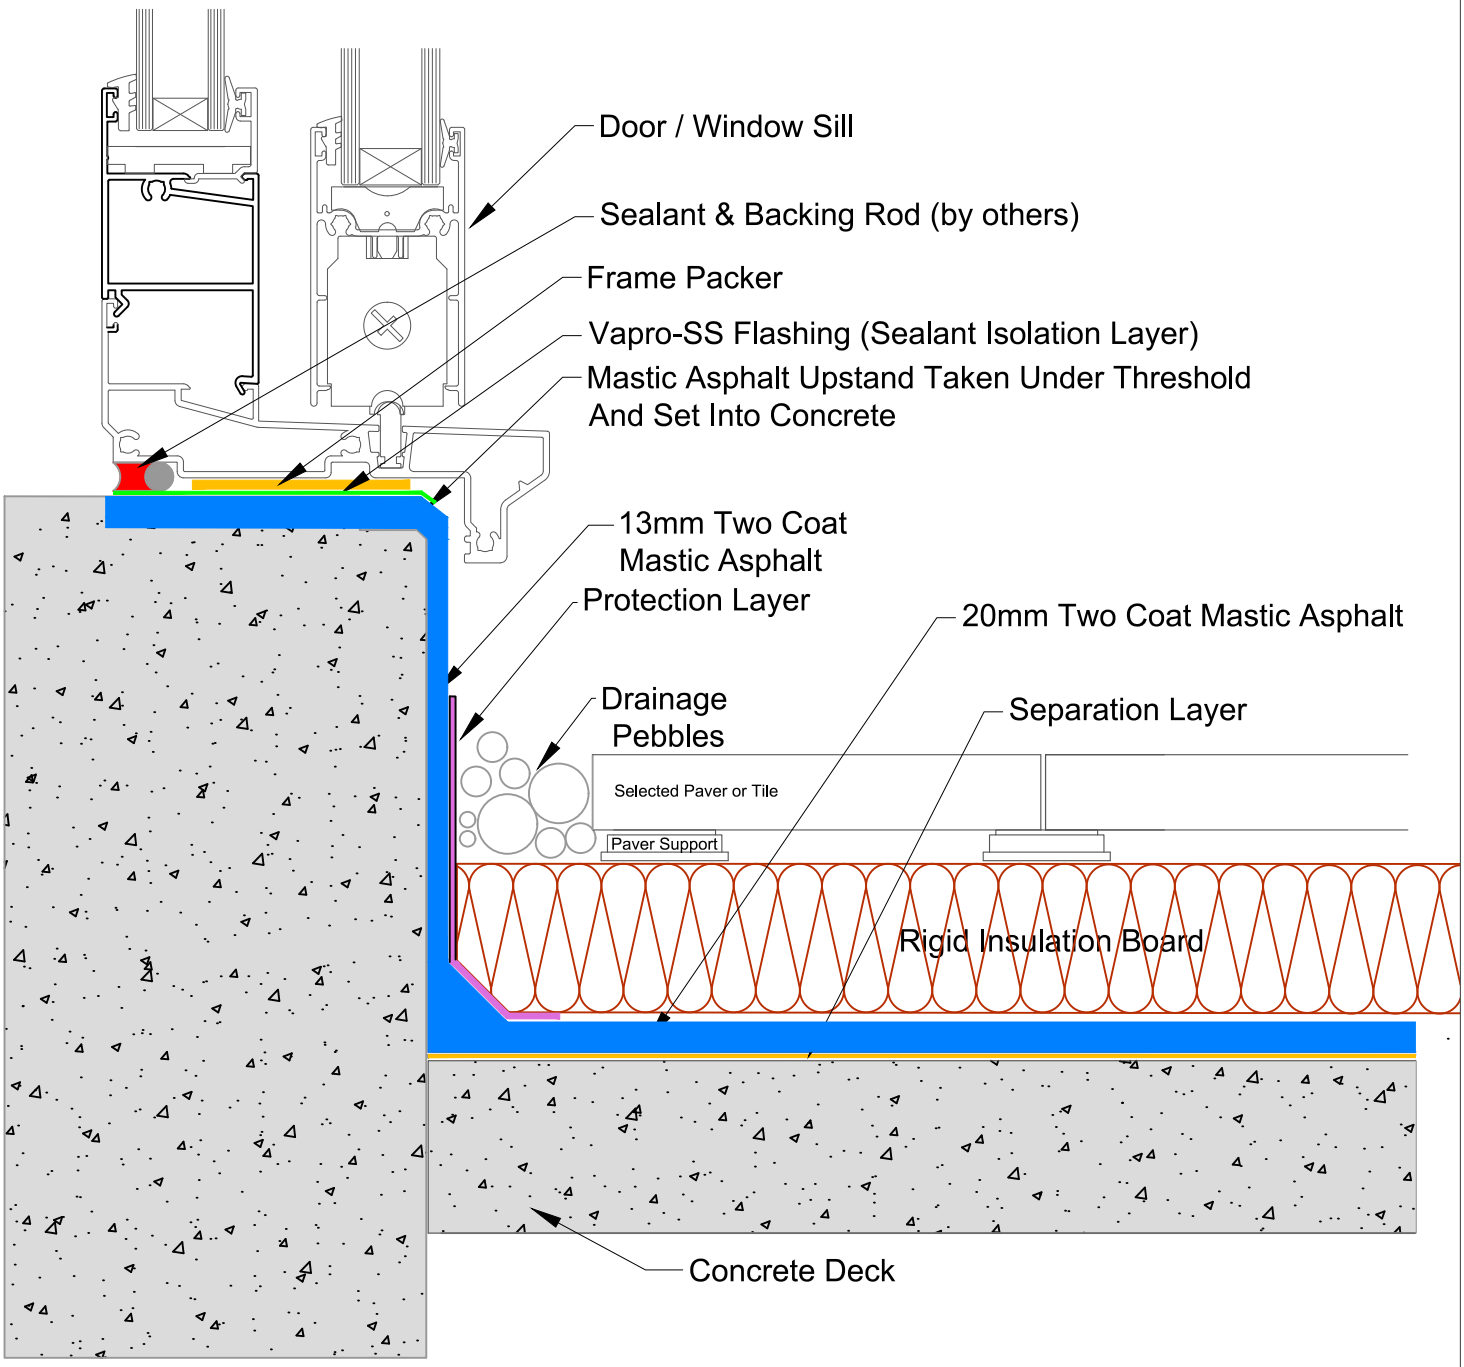

masterspec 4411AD

TITLE:	**THRESHOLD UPSTAND DETAIL - FLUSH CILL INVERTED INSULATION DETAIL**	www.asphaltech.co.nz TECHNICAL SERVICES. P.O. BOX 300681, Albany 0752, North Shore City Tel: 09 475 9725 email: info@asphaltech.co.nz
Drawing: **INV 004**	MAY 2019	Drawing is indicative only and subject to approval for use in the application required.
	Not to Scale	